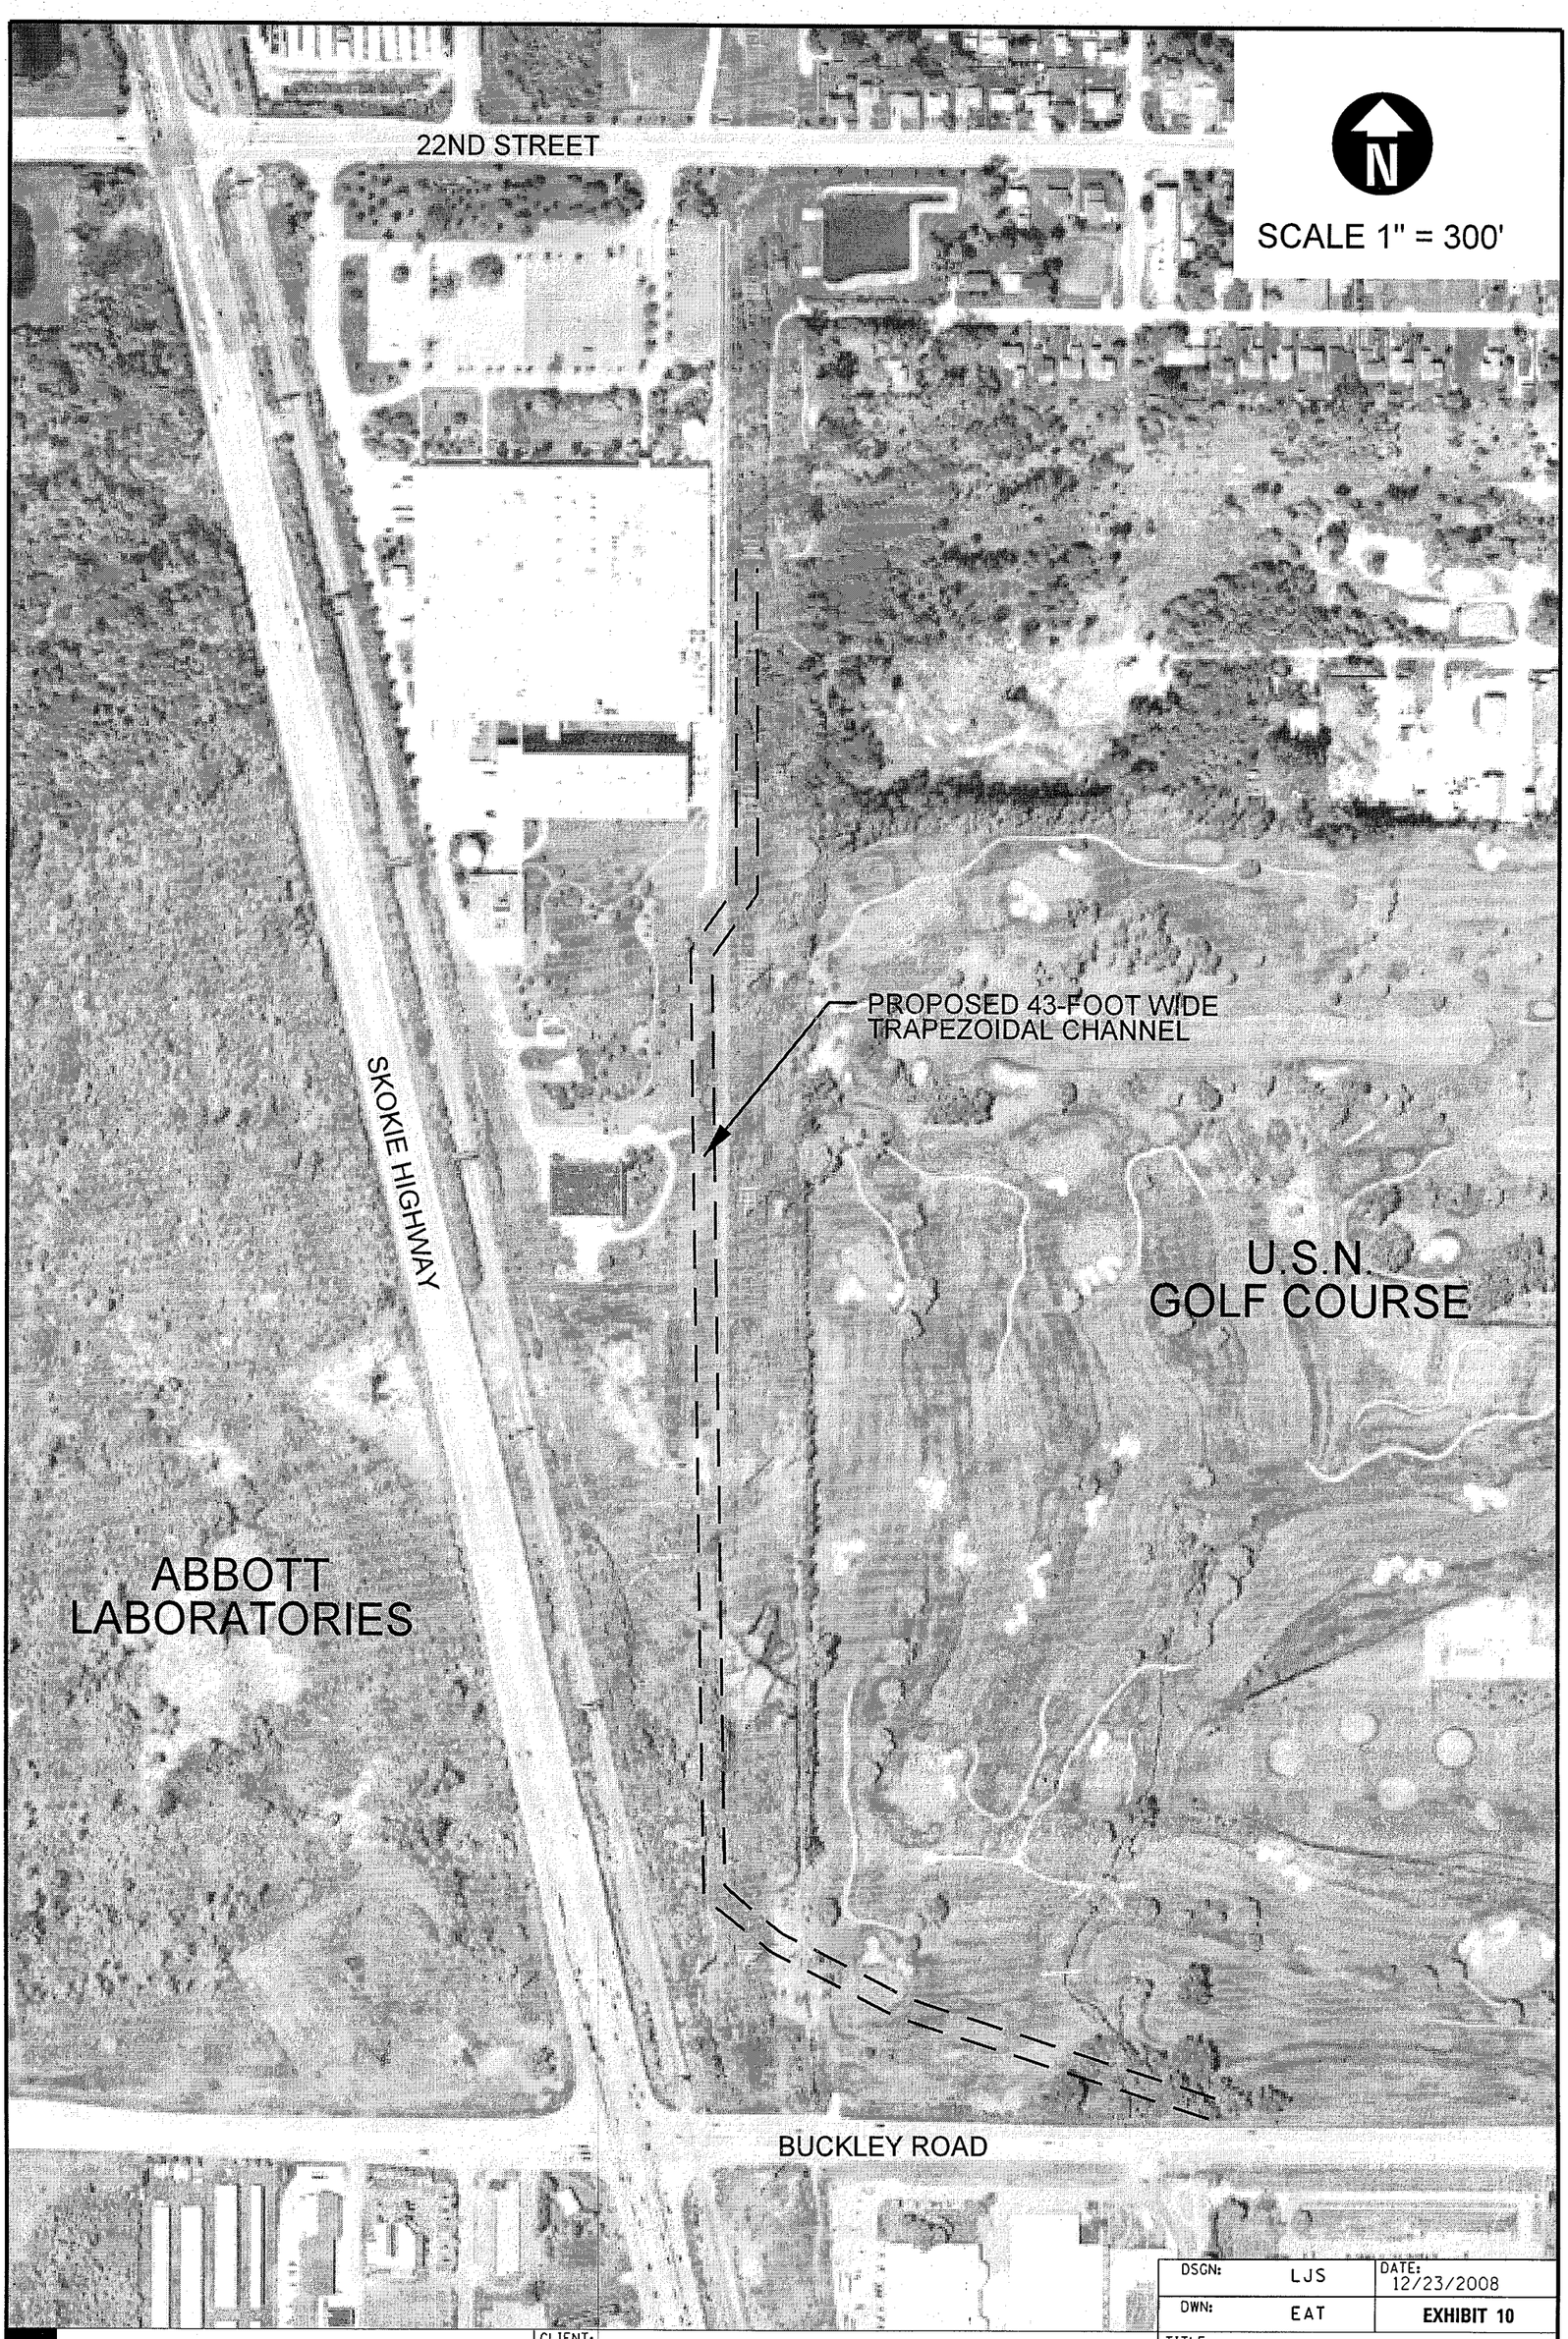

DSGN: LJS		DATE: 12/23/2008	
DWN: EAT		EXHIBIT 10	
CLIENT: EAST SKOKIE DRAINAGE DISTRICT		TITLE: CONCEPTUAL ALIGNMENT OF OVERFLOW CHANNEL THROUGH ABBOTT PROPERTY	
PROJECT NO. 07-0180	SCALE: 1"=300'		

CHRISTOPHER B. BURKE ENGINEERING LTD.
9575 West Higgins Road, Suite 600
Rosemont, Illinois 60018 (847) 823-0500

N:\East Skokie Drainage District\07-0180\Water\Exhibits\070180exh10 channel\Abbott property.dgn